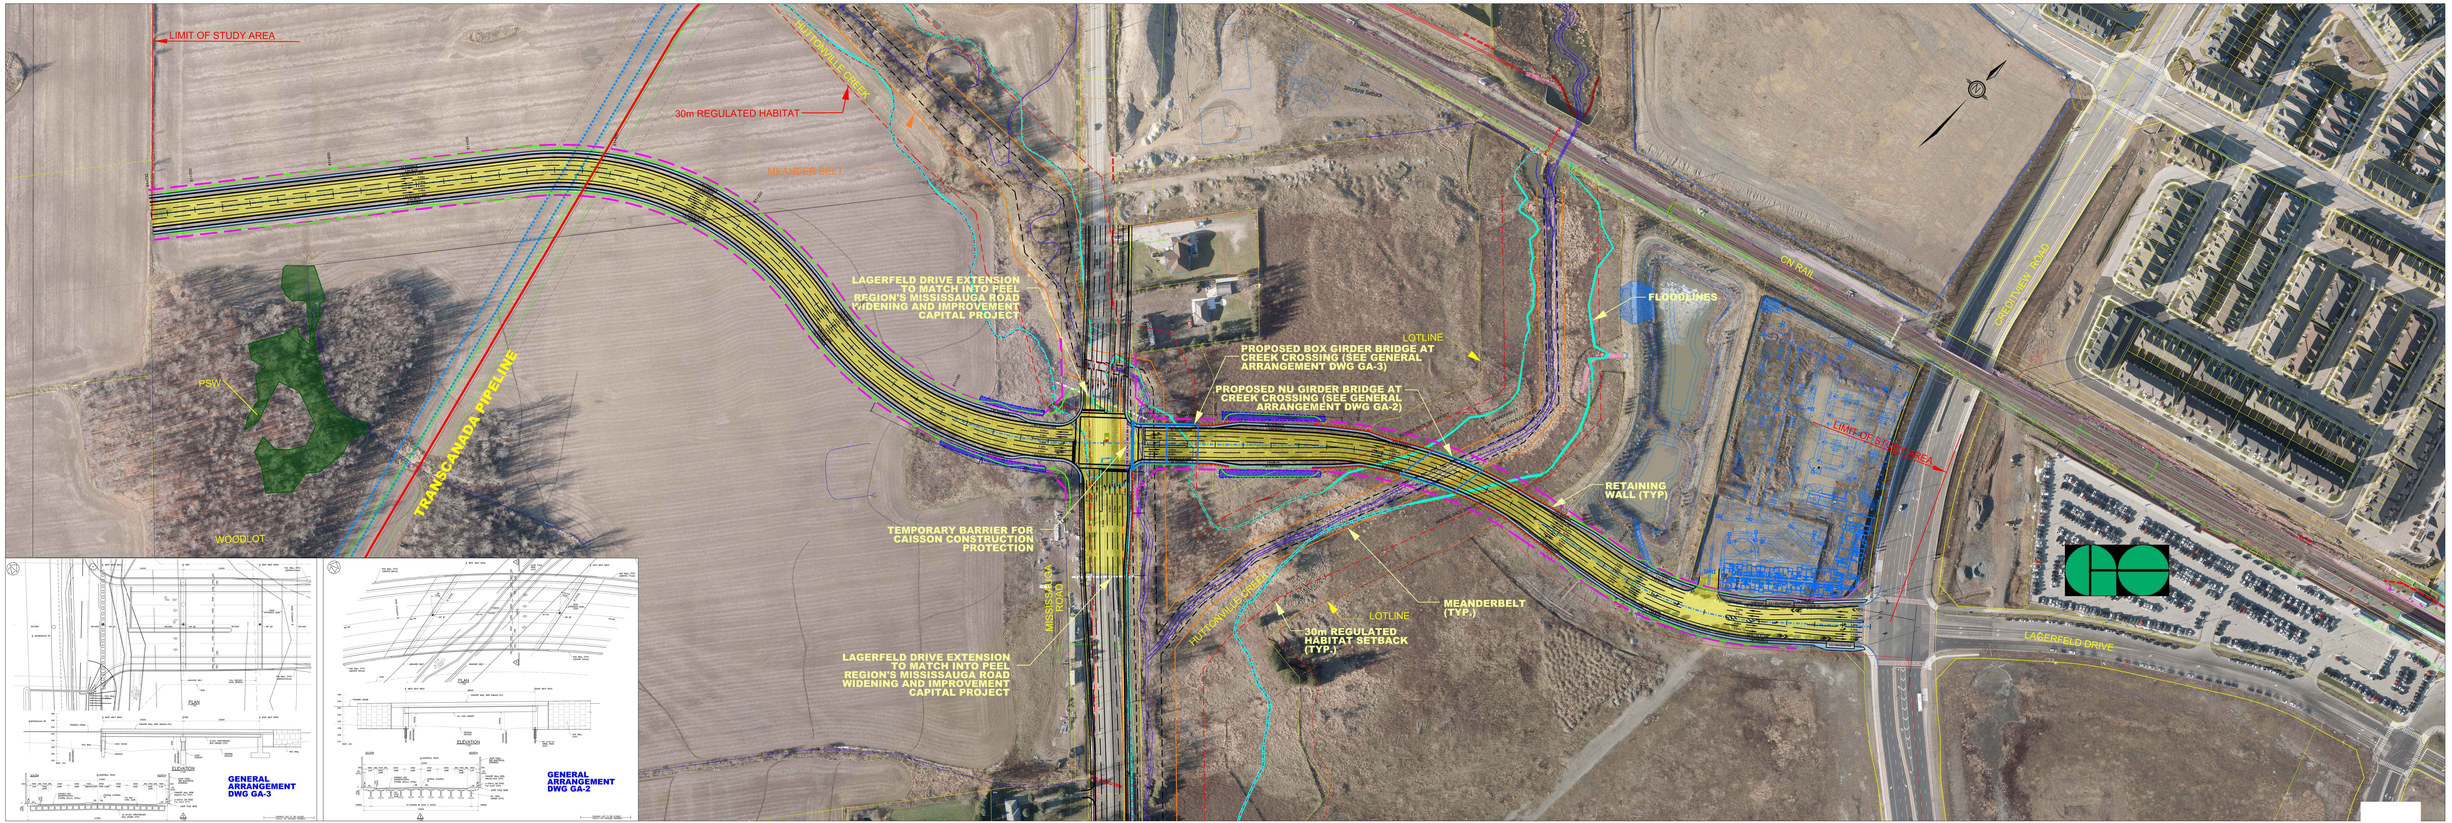

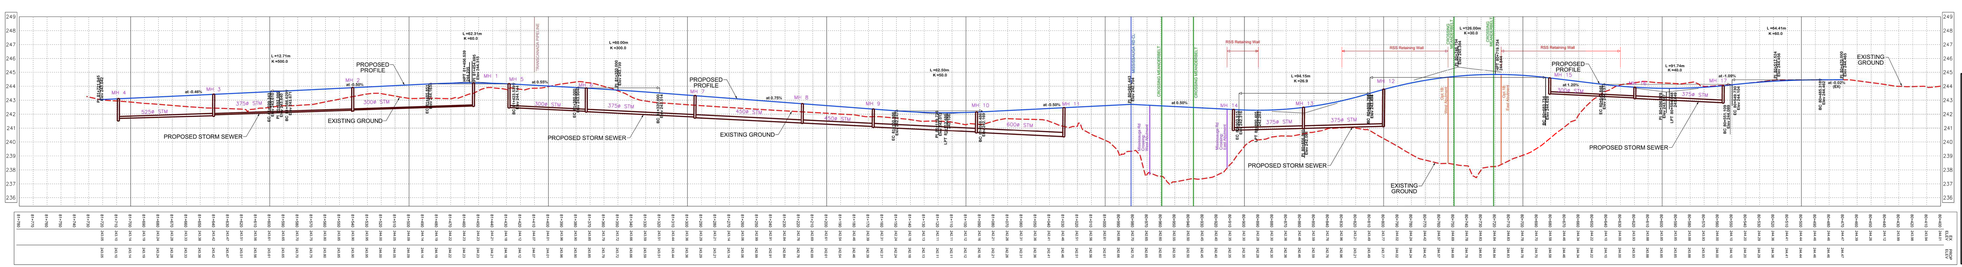

LEGEND:

- RIGHT OF WAY
- PROPOSED RSS RETAINING WALL
- GRADING LIMITS
- EXISTING FLOODLINE
- PROPOSED FLOODLINE
- TEMPORARY PROTECTION
- *PROVINCIAL SIGNIFICANT WETLAND (PSW)*
- *TRANSCANADA GAS PIPELINE*
- *TEMPORARY EASEMENT*

BRAMPTON Flower City

Infrastructure Planning, Public Works and Engineering

wsp

EAST-WEST CONNECTION RD (LAGERFELD DRIVE EXTENSION) FROM CREDITVIEW ROAD TO WEST OF MISSISSAUGA ROAD CLASS EA

PRELIMINARY PREFERRED PLAN & PROFILE

SURVEYED BY:	xxxxx	DATE:	AUGUST 31, 2016	FILE NO.	xxxxx
DRAWN BY:	VM	CHECKED BY:	MD	DRAWING NO.	SHEET NO.
DESIGNED BY:	xxxxx	CHECKED BY:	xxxxx	xx-xx-xx	
SCALE:	v 1:10 h 1:1	DATE:	OCTOBER 18, 2019		