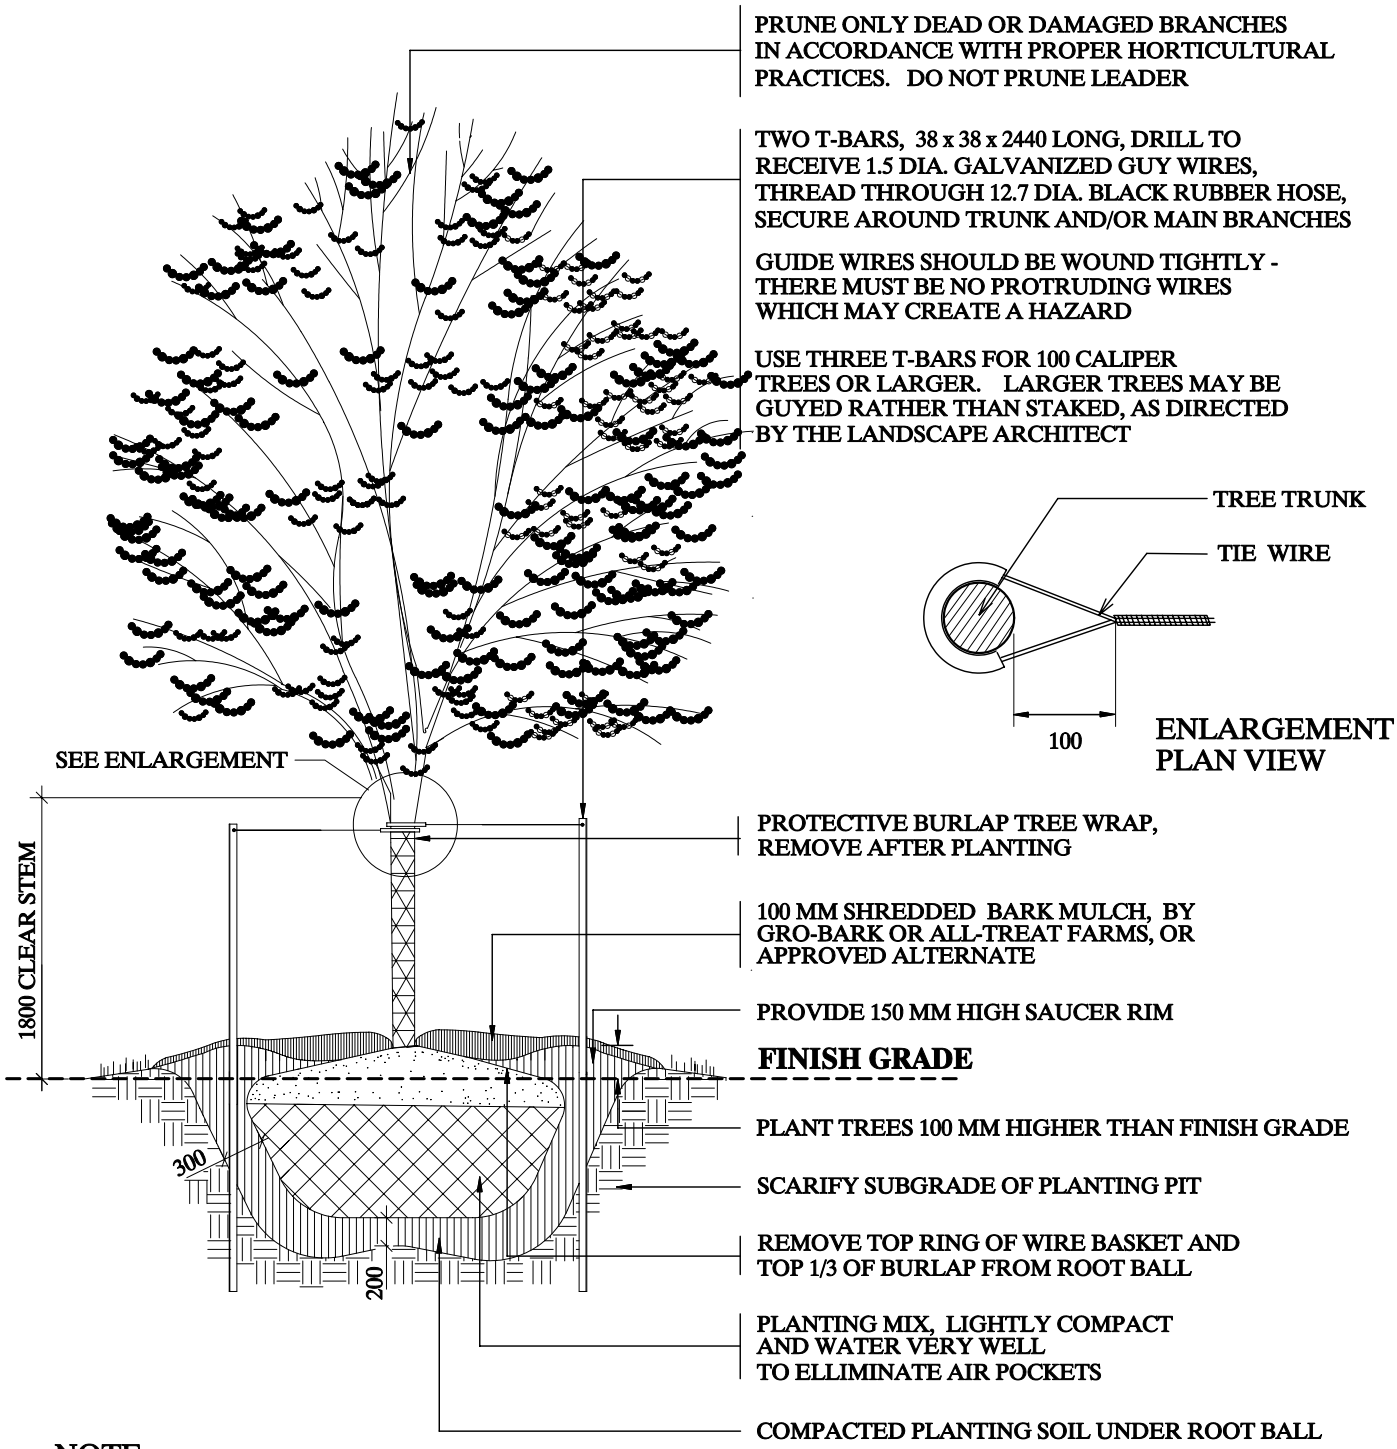

NOTE:

1. STEEL T-BARS TO BE REMOVED AT END OF WARRANTY PERIOD, PRIOR TO FINAL INSPECTION.
2. SEE SPECIFICATIONS FOR PLANTING SOIL REQUIREMENTS.
3. REMOVE TREE WRAP PRIOR TO INSPECTION BY CITY OF BRAMPTON REPRESENTATIVE.
4. CALIPER TO BE MEASURED 305 ABOVE FINSH GRADE.
5. THE USE OF AUGERS OR TREESPADES FOR EXCAVATING TREE PITS IS NOT PERMITTED.
6. ALL MEASUREMENTS ARE IN MILLIMETRES UNLESS STATED OTHERWISE.

BRAMPTON

PLANNING, DESIGN & DEVELOPMENT DEPARTMENT

TITLE: DECIDUOUS TREE PLANTING			DRAWING NO. PDD 910
REVIEWED BY: WK		SCALE: N.T.S.	
APPROVED BY:		DATE: MARCH 2004	